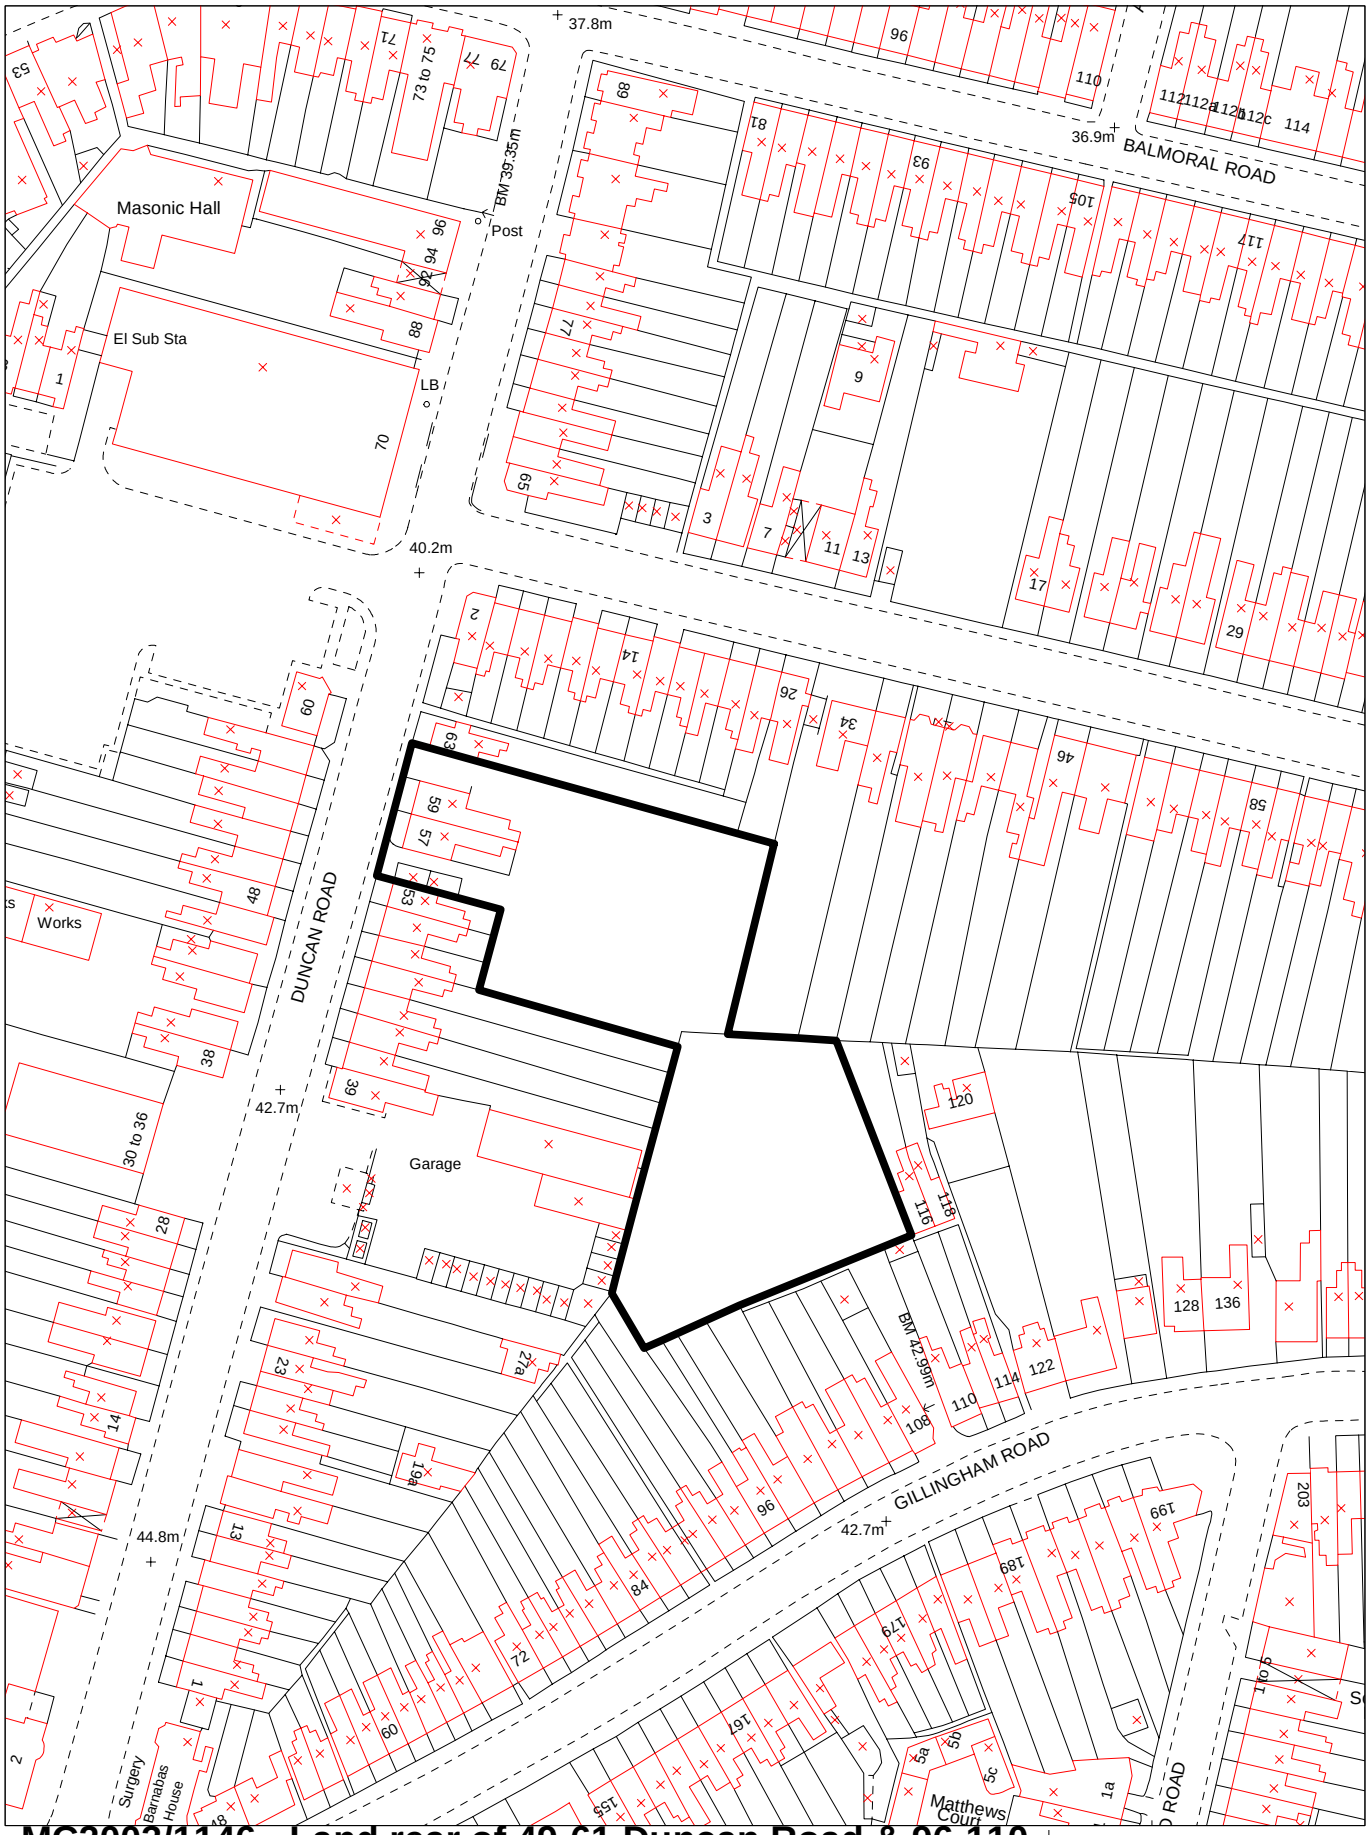

MC2003/1146 - Land rear of 49-61 Duncan Road & 96-110 Gillingham Road, Gillingham

10 0 10 20 30 40 50 60 70 80 90 100

Metres

Scale: 1:1250

Reproduced from/based upon the Ordnance Survey Mapping with the permission of the Controller of Her Majesty's Stationery Office. © Crown Copyright. Unauthorised reproduction infringes Crown Copyright and may lead to prosecution or civil proceedings.Medway Council Licence No. 09070L 1999